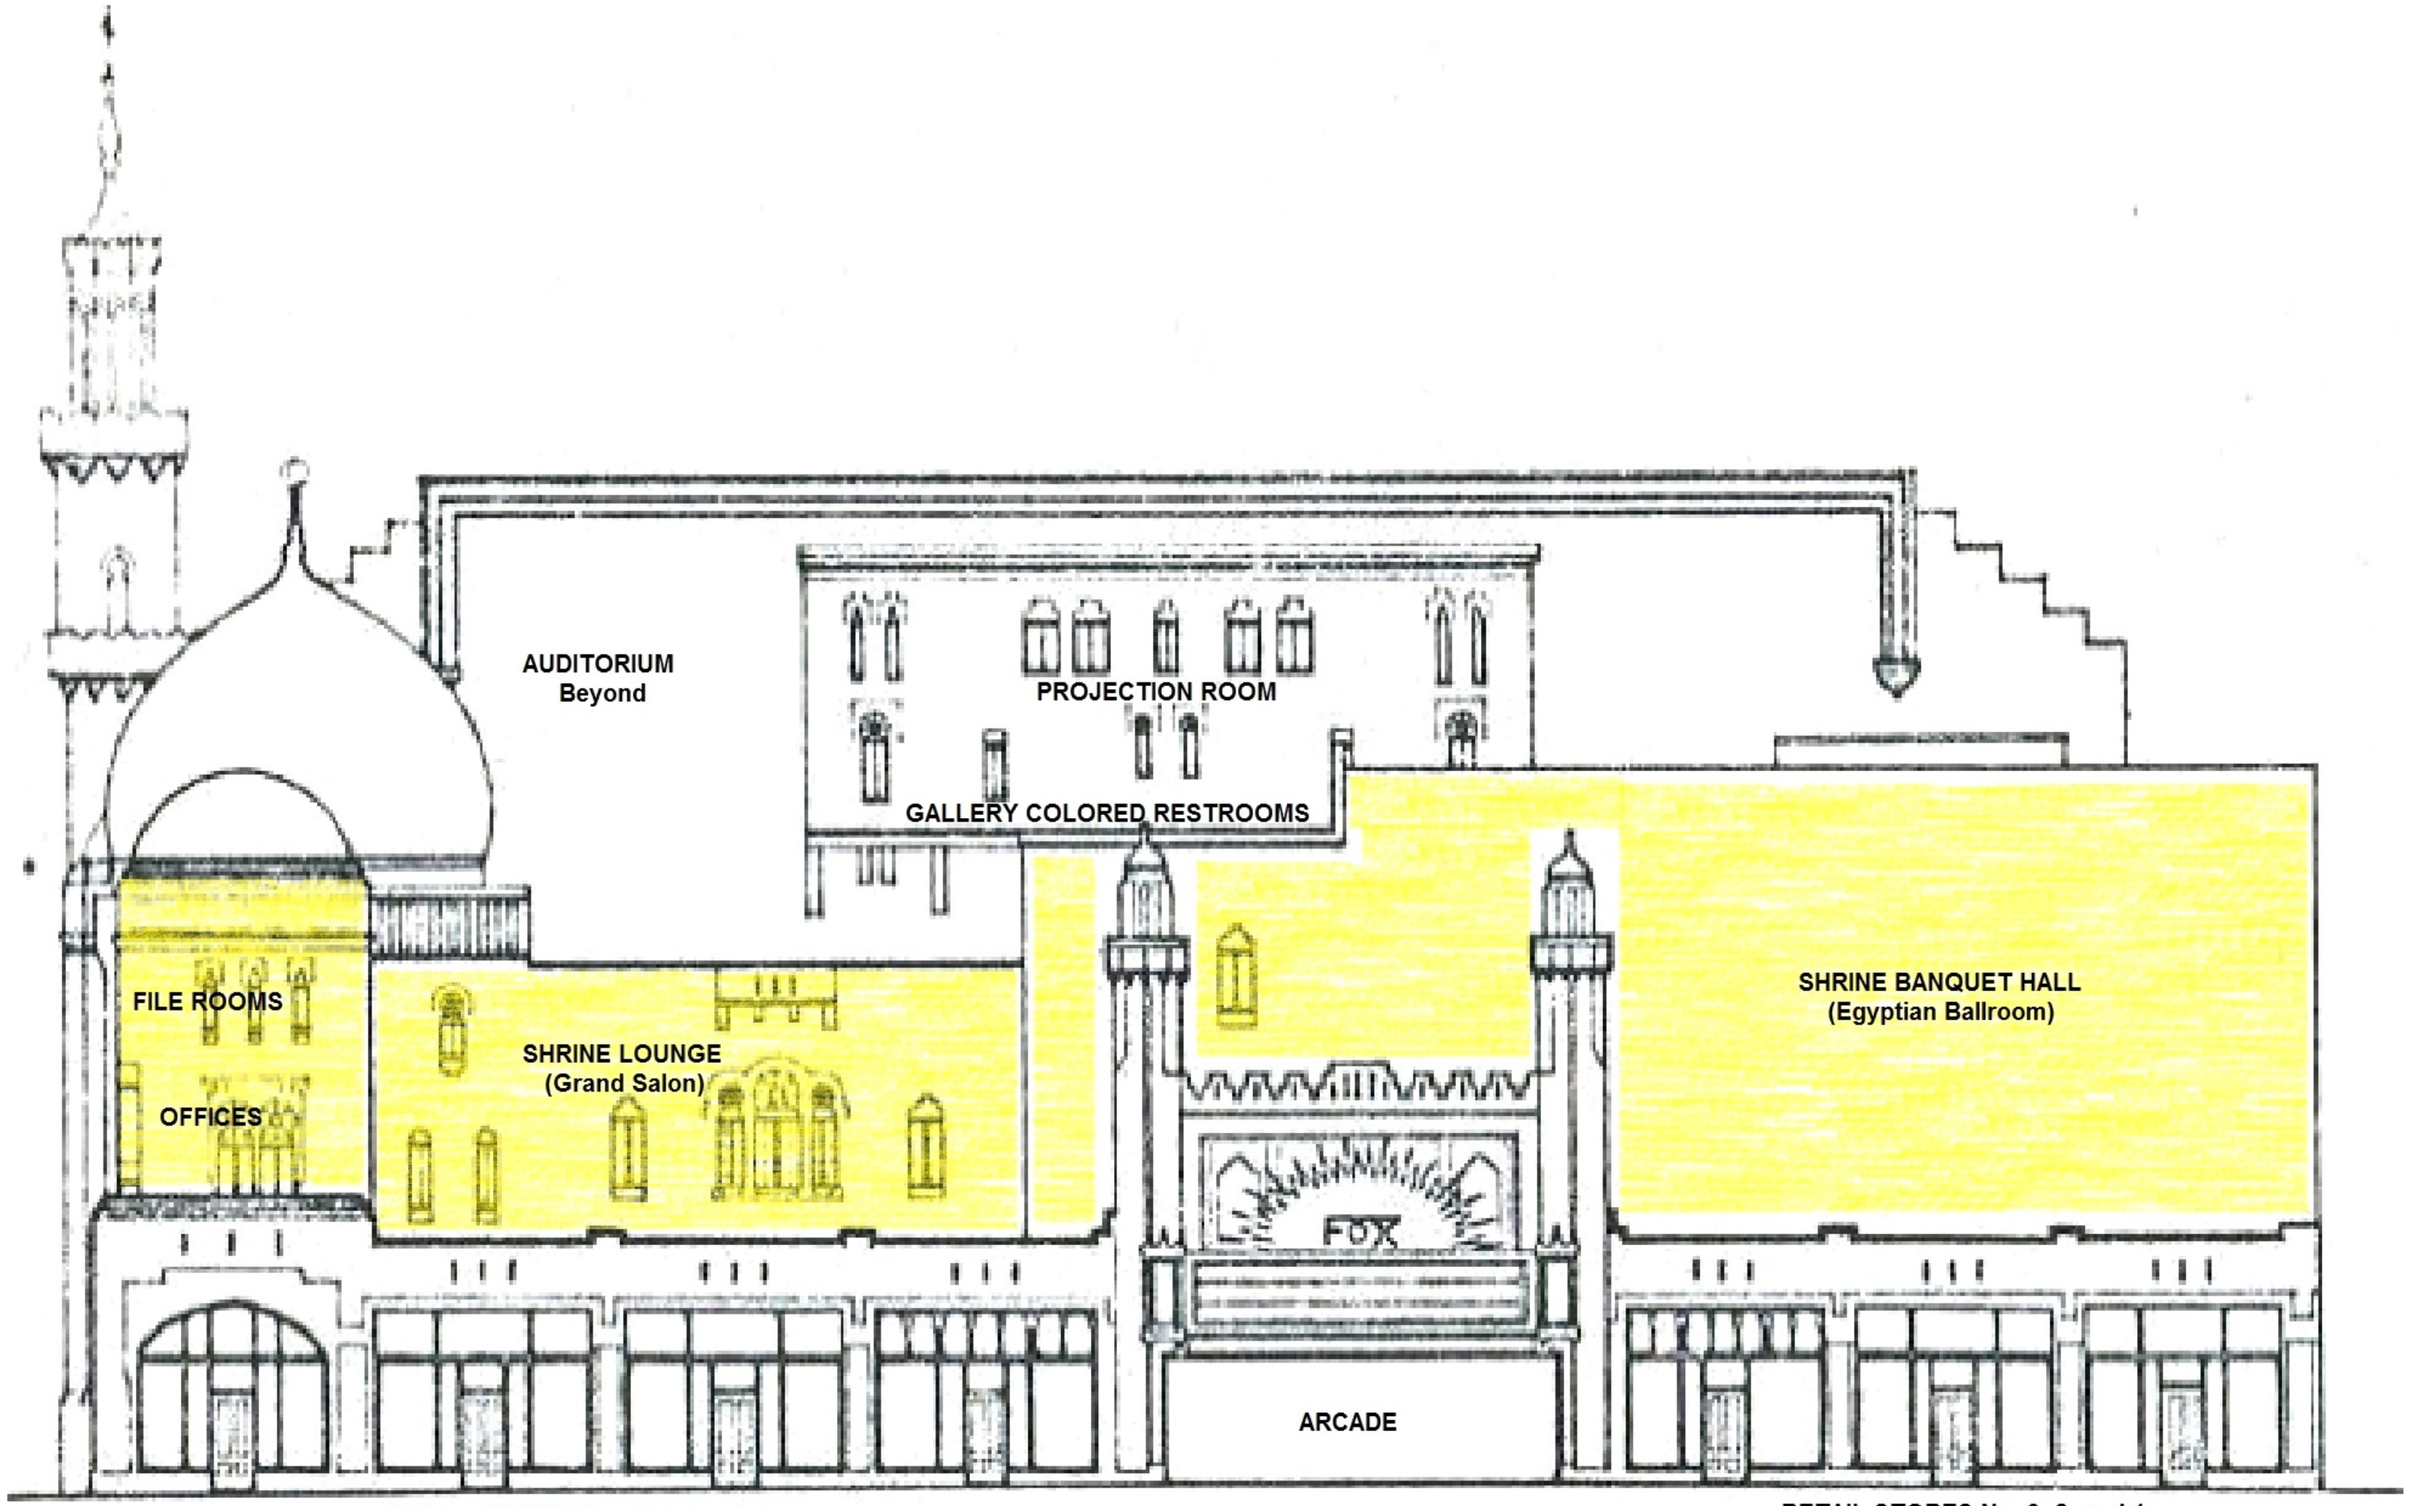

RETAIL STORES No. 7, 6, 5 and 4

RETAIL STORES No. 3, 2, and 1

EAST (PEACHTREE ST.) ELEVATION
Shrine sections shaded in yellow

Bob Foreman

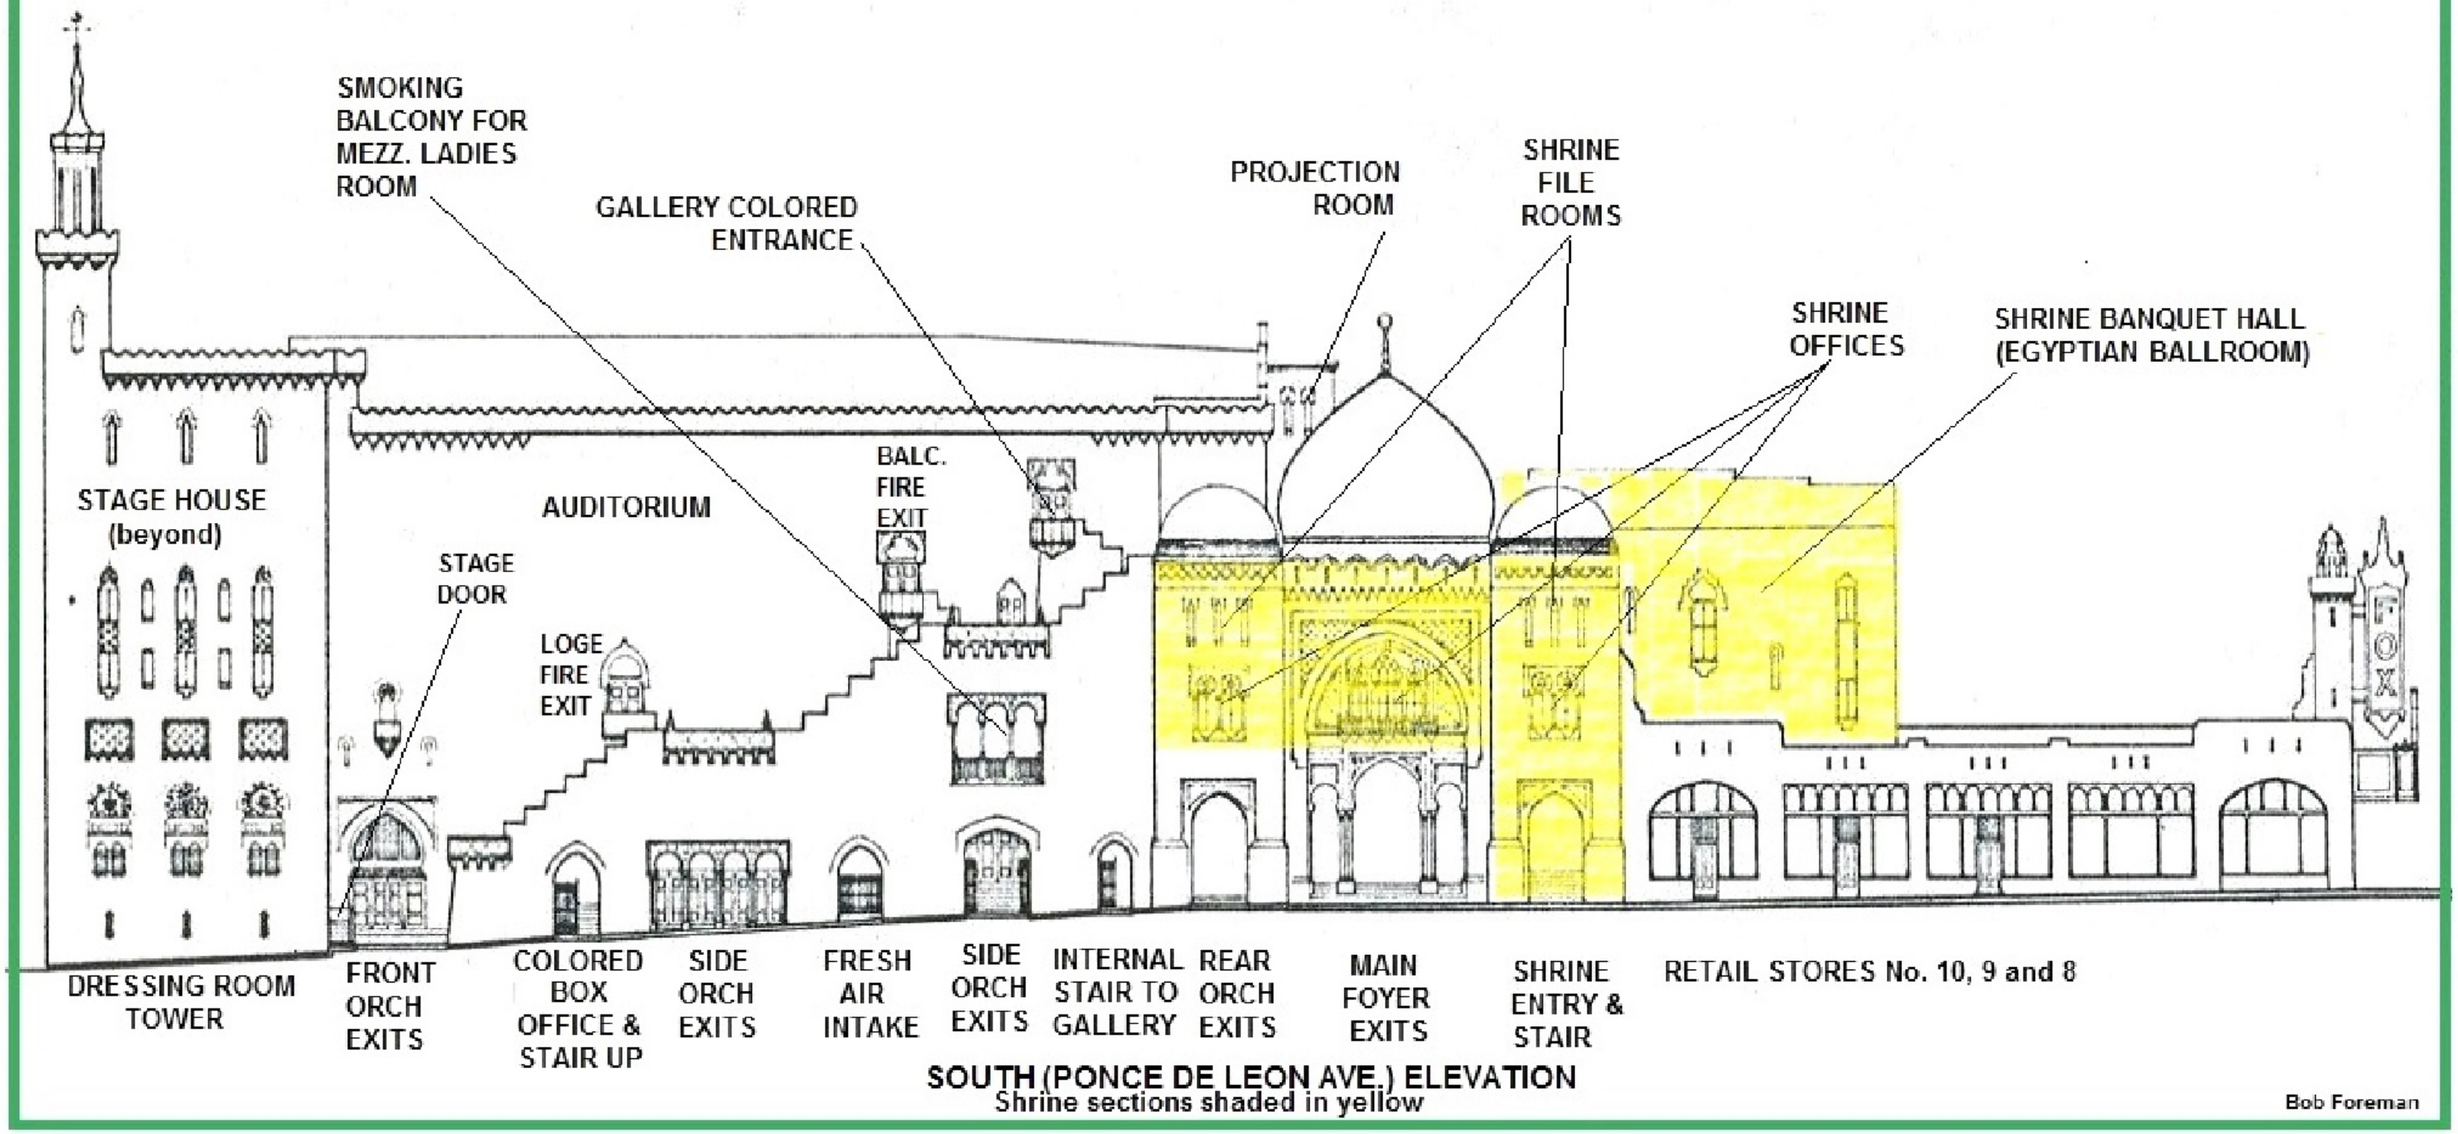

SOUTH (PONCE DE LEON AVE.) ELEVATION

Shrine sections shaded in yellow

Bob Foreman

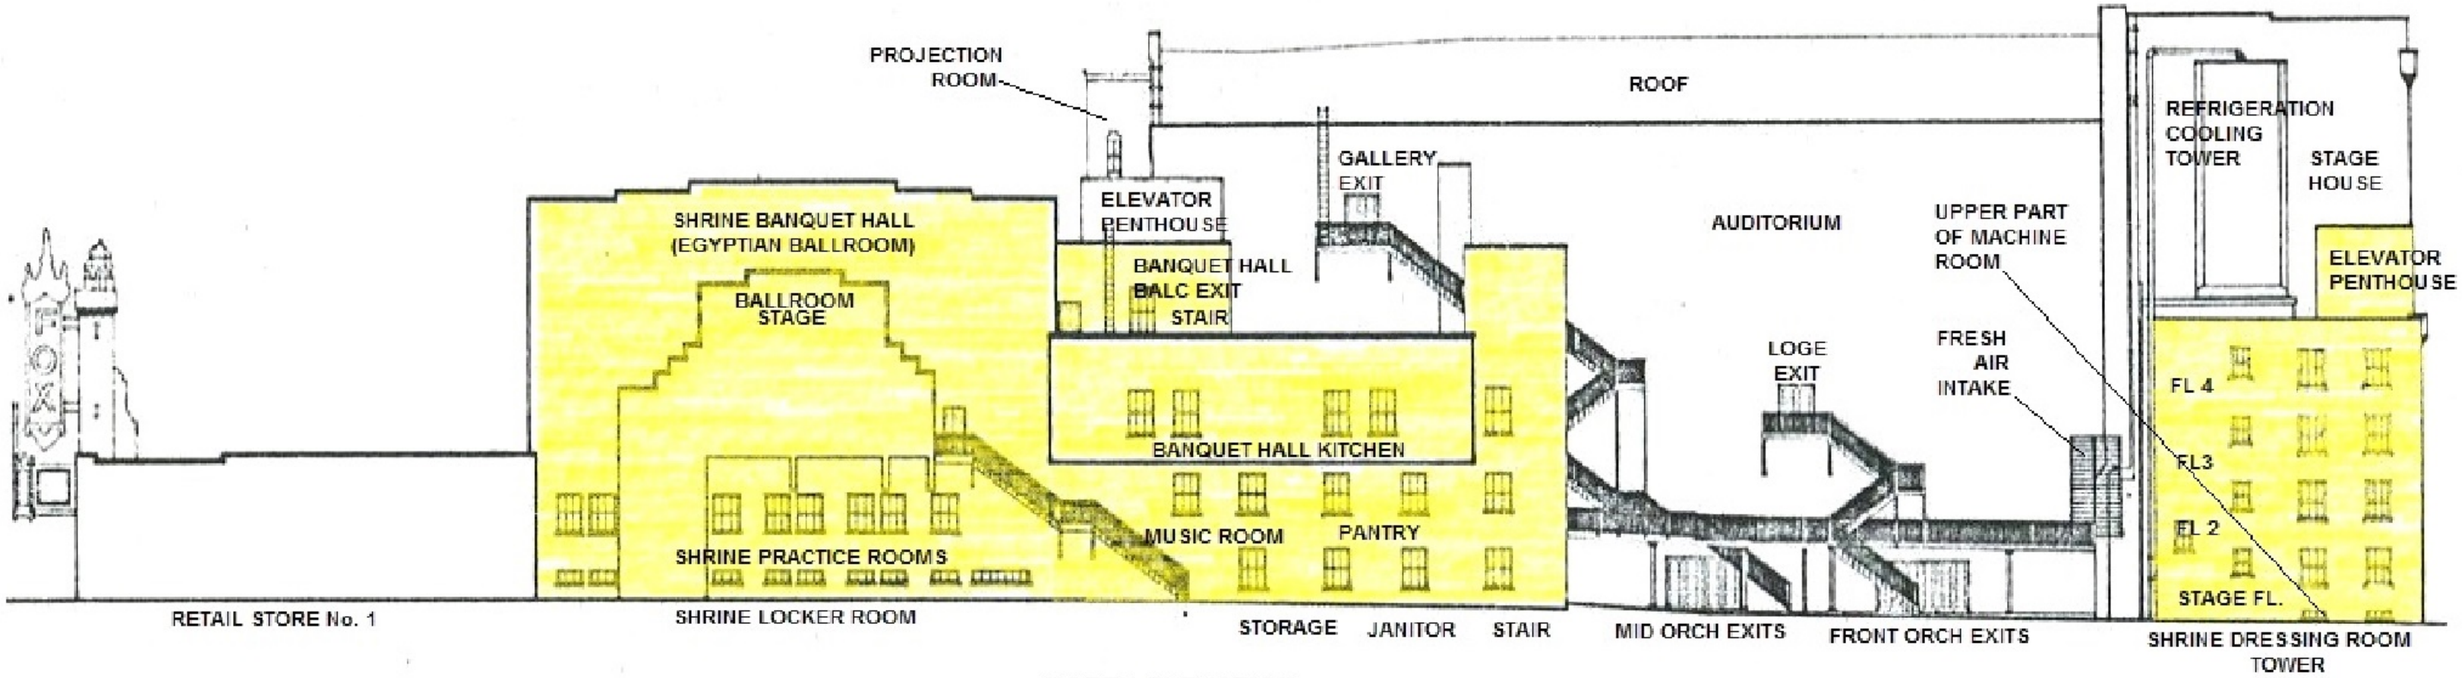

NORTH ELEVATION
Shrine sections shaded in yellow

Bob Foreman

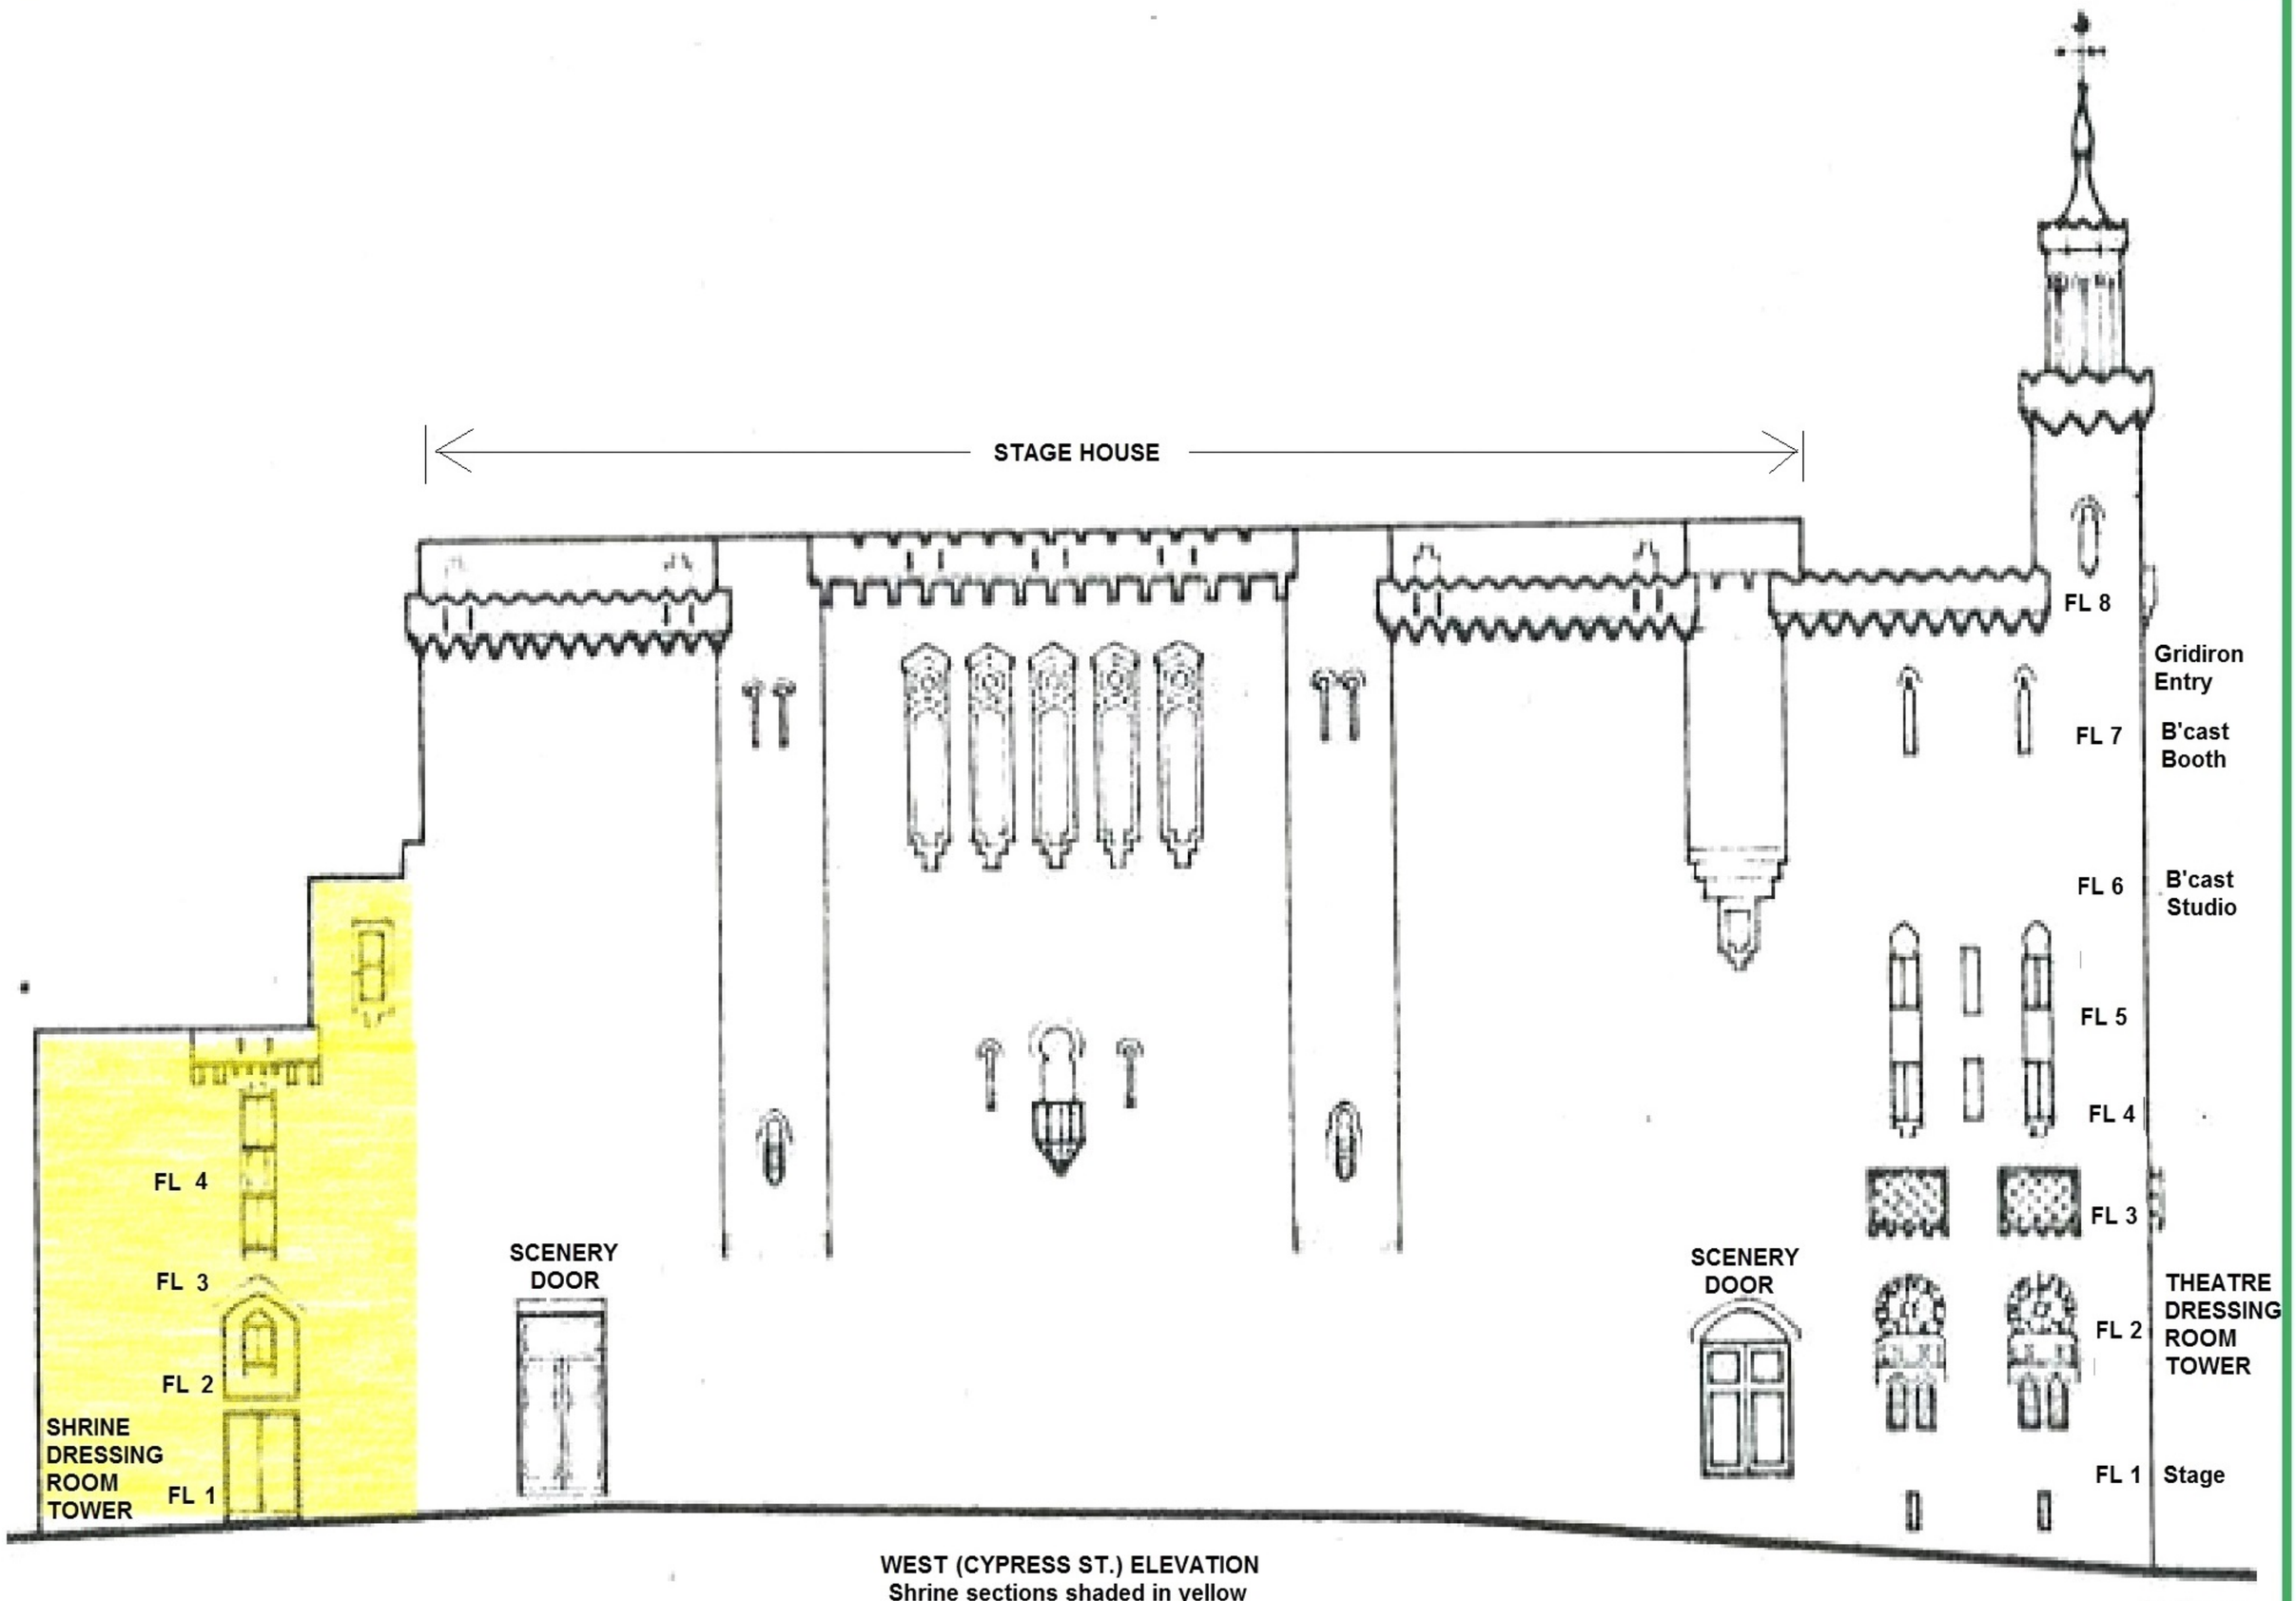

WEST (CYPRESS ST.) ELEVATION
Shrine sections shaded in yellow

Bob Foreman

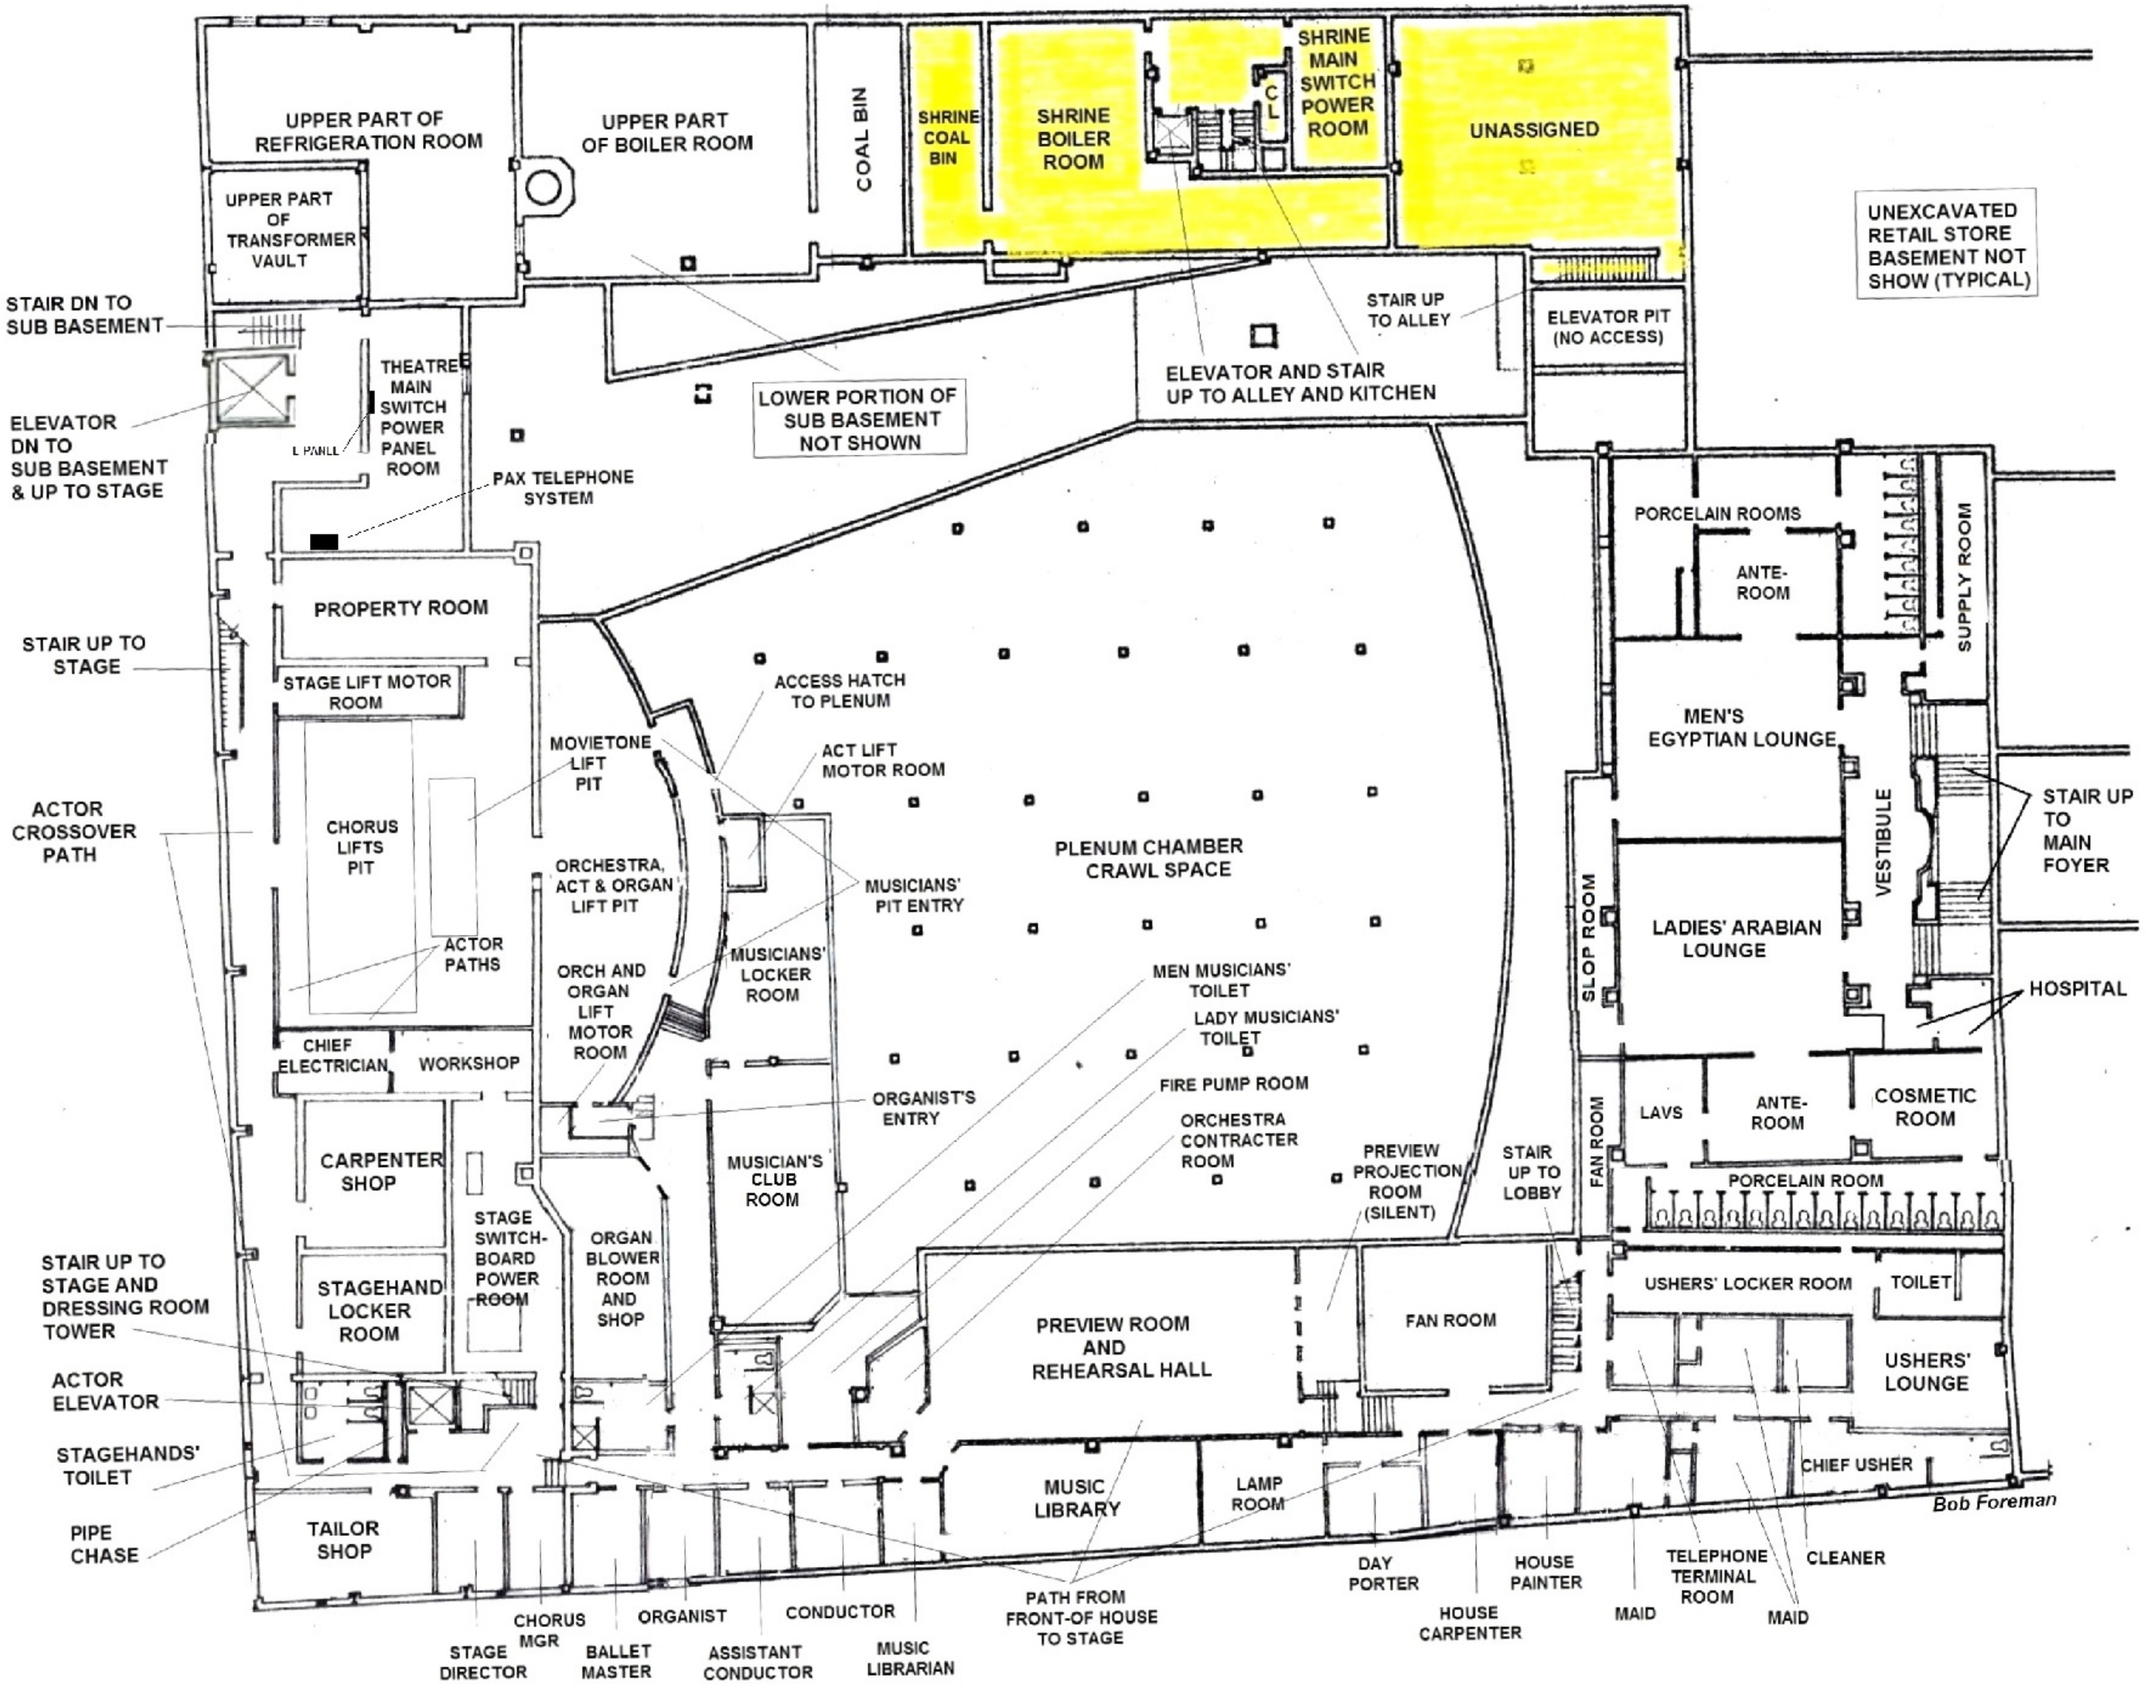

ATLANTA FOX THEATRE BASEMENT PLAN 1929

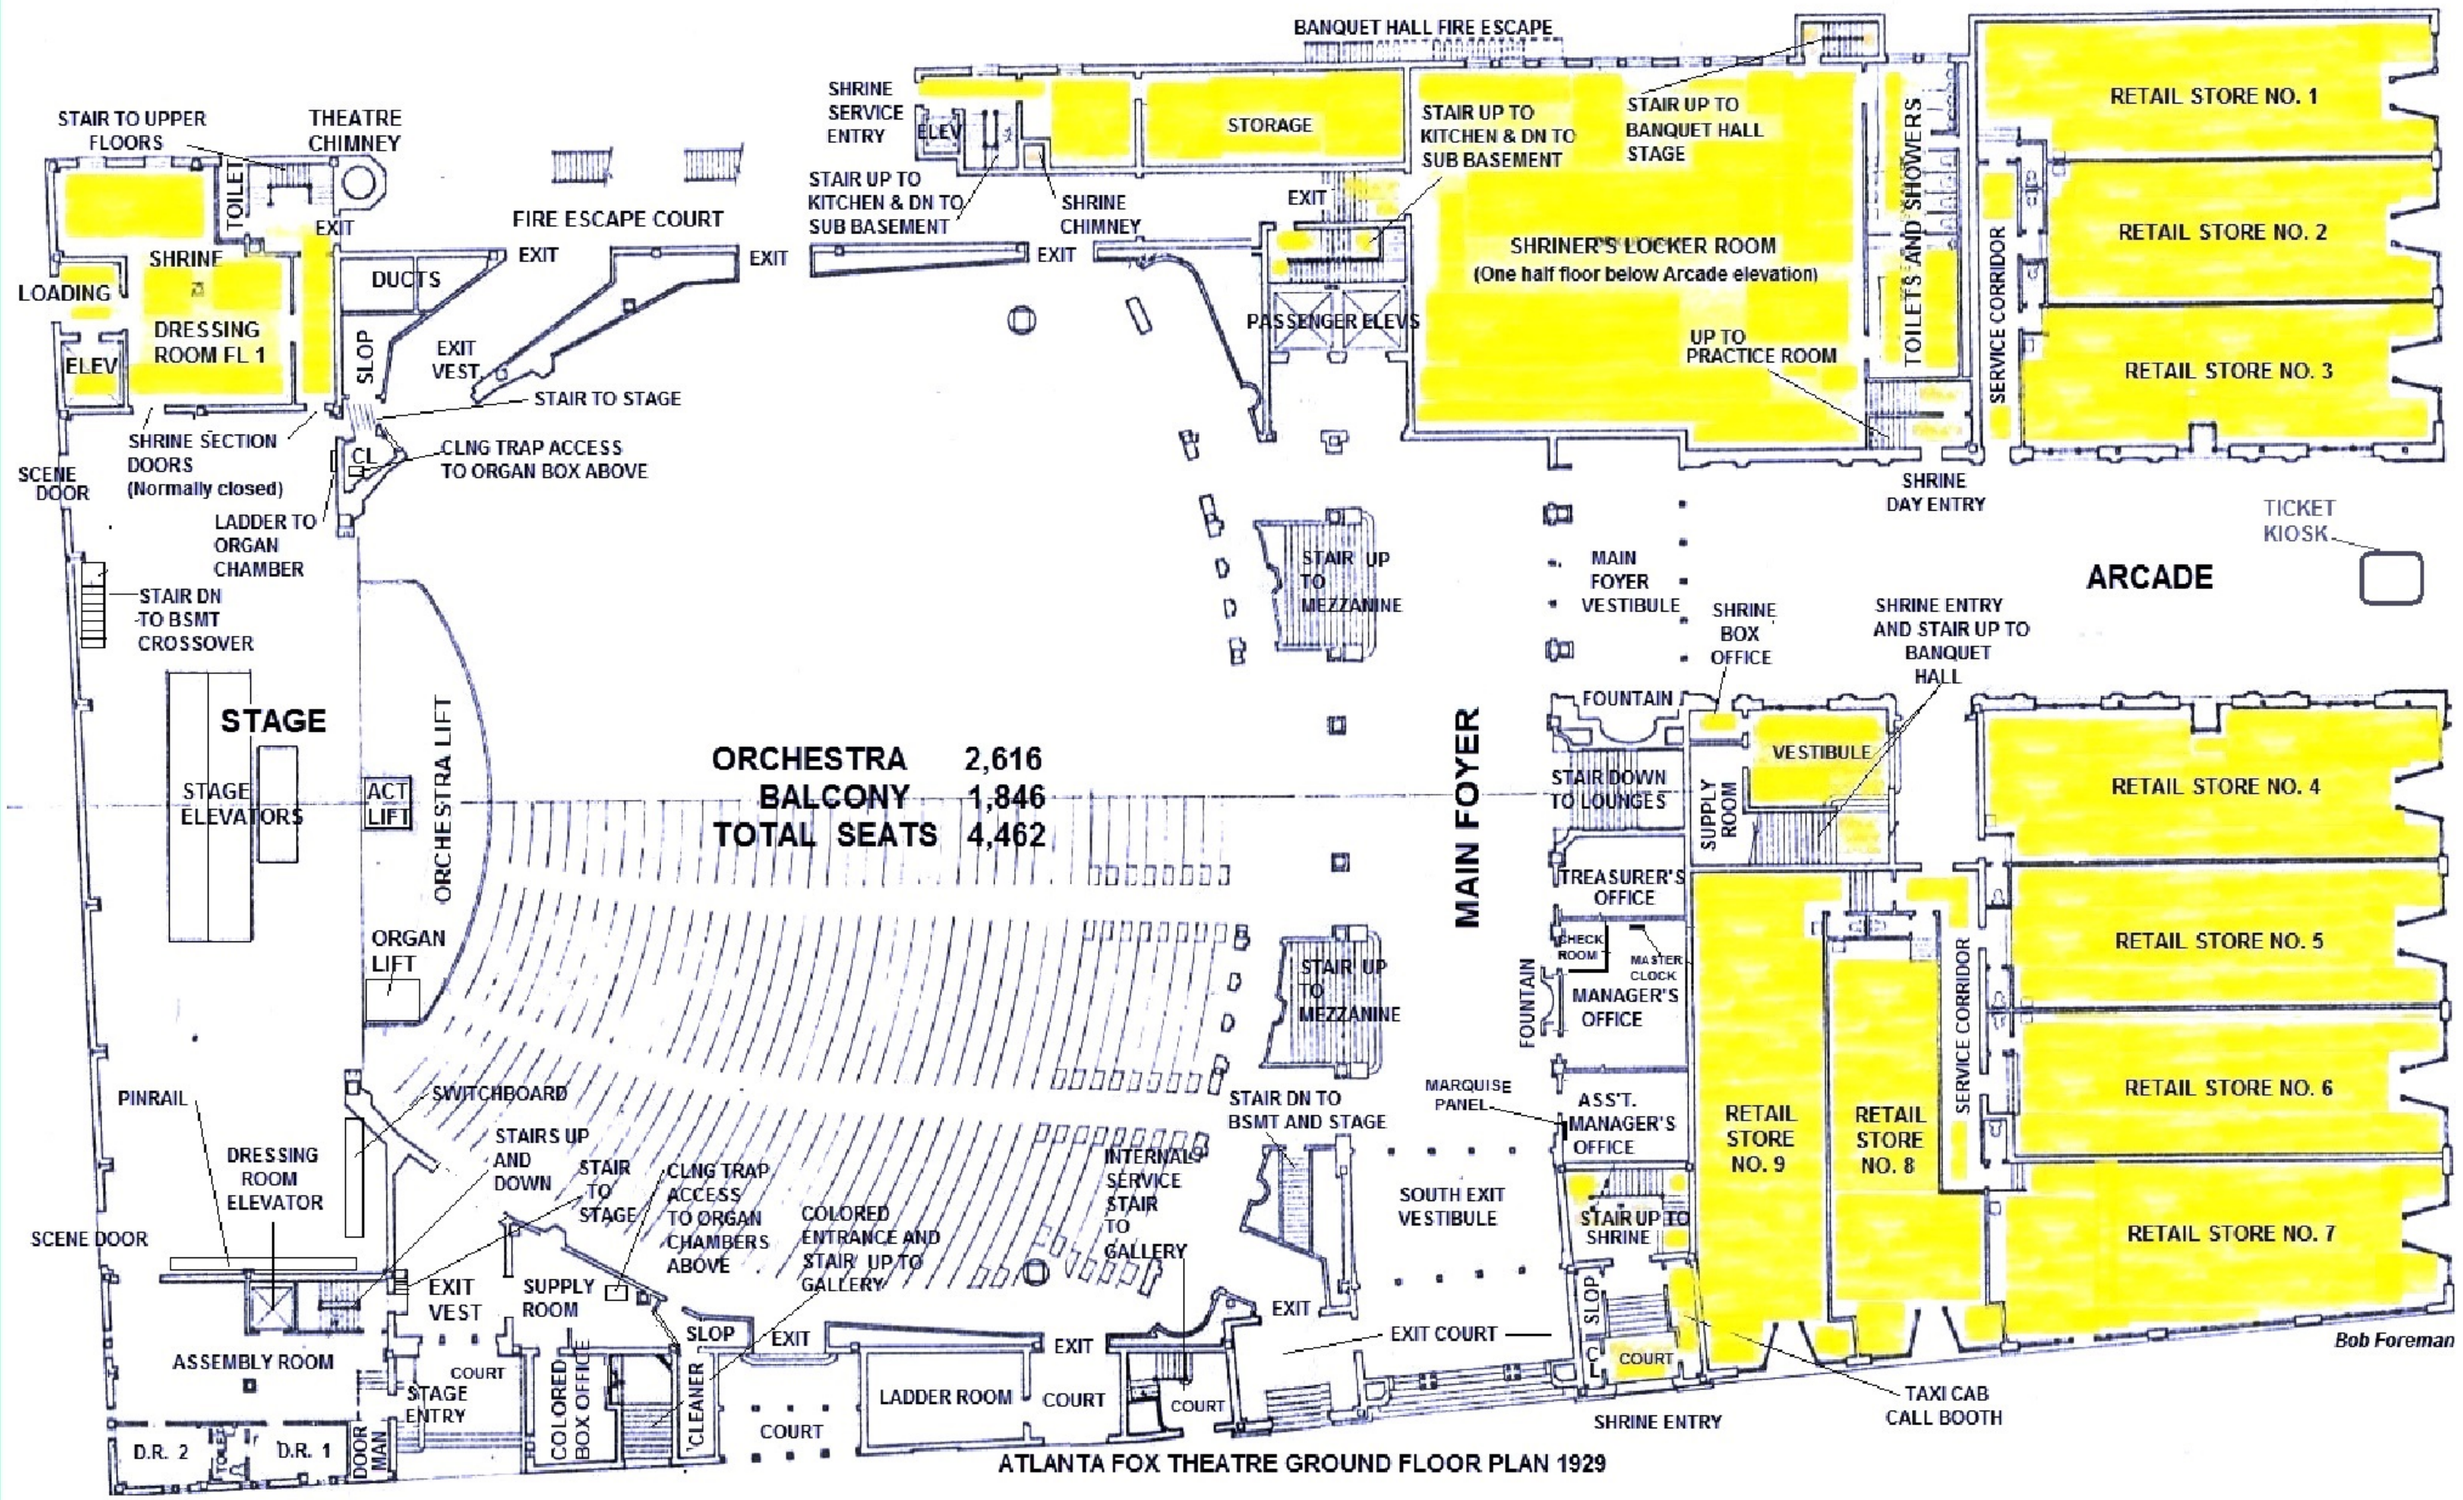

ATLANTA FOX THEATRE GROUND FLOOR PLAN 1929

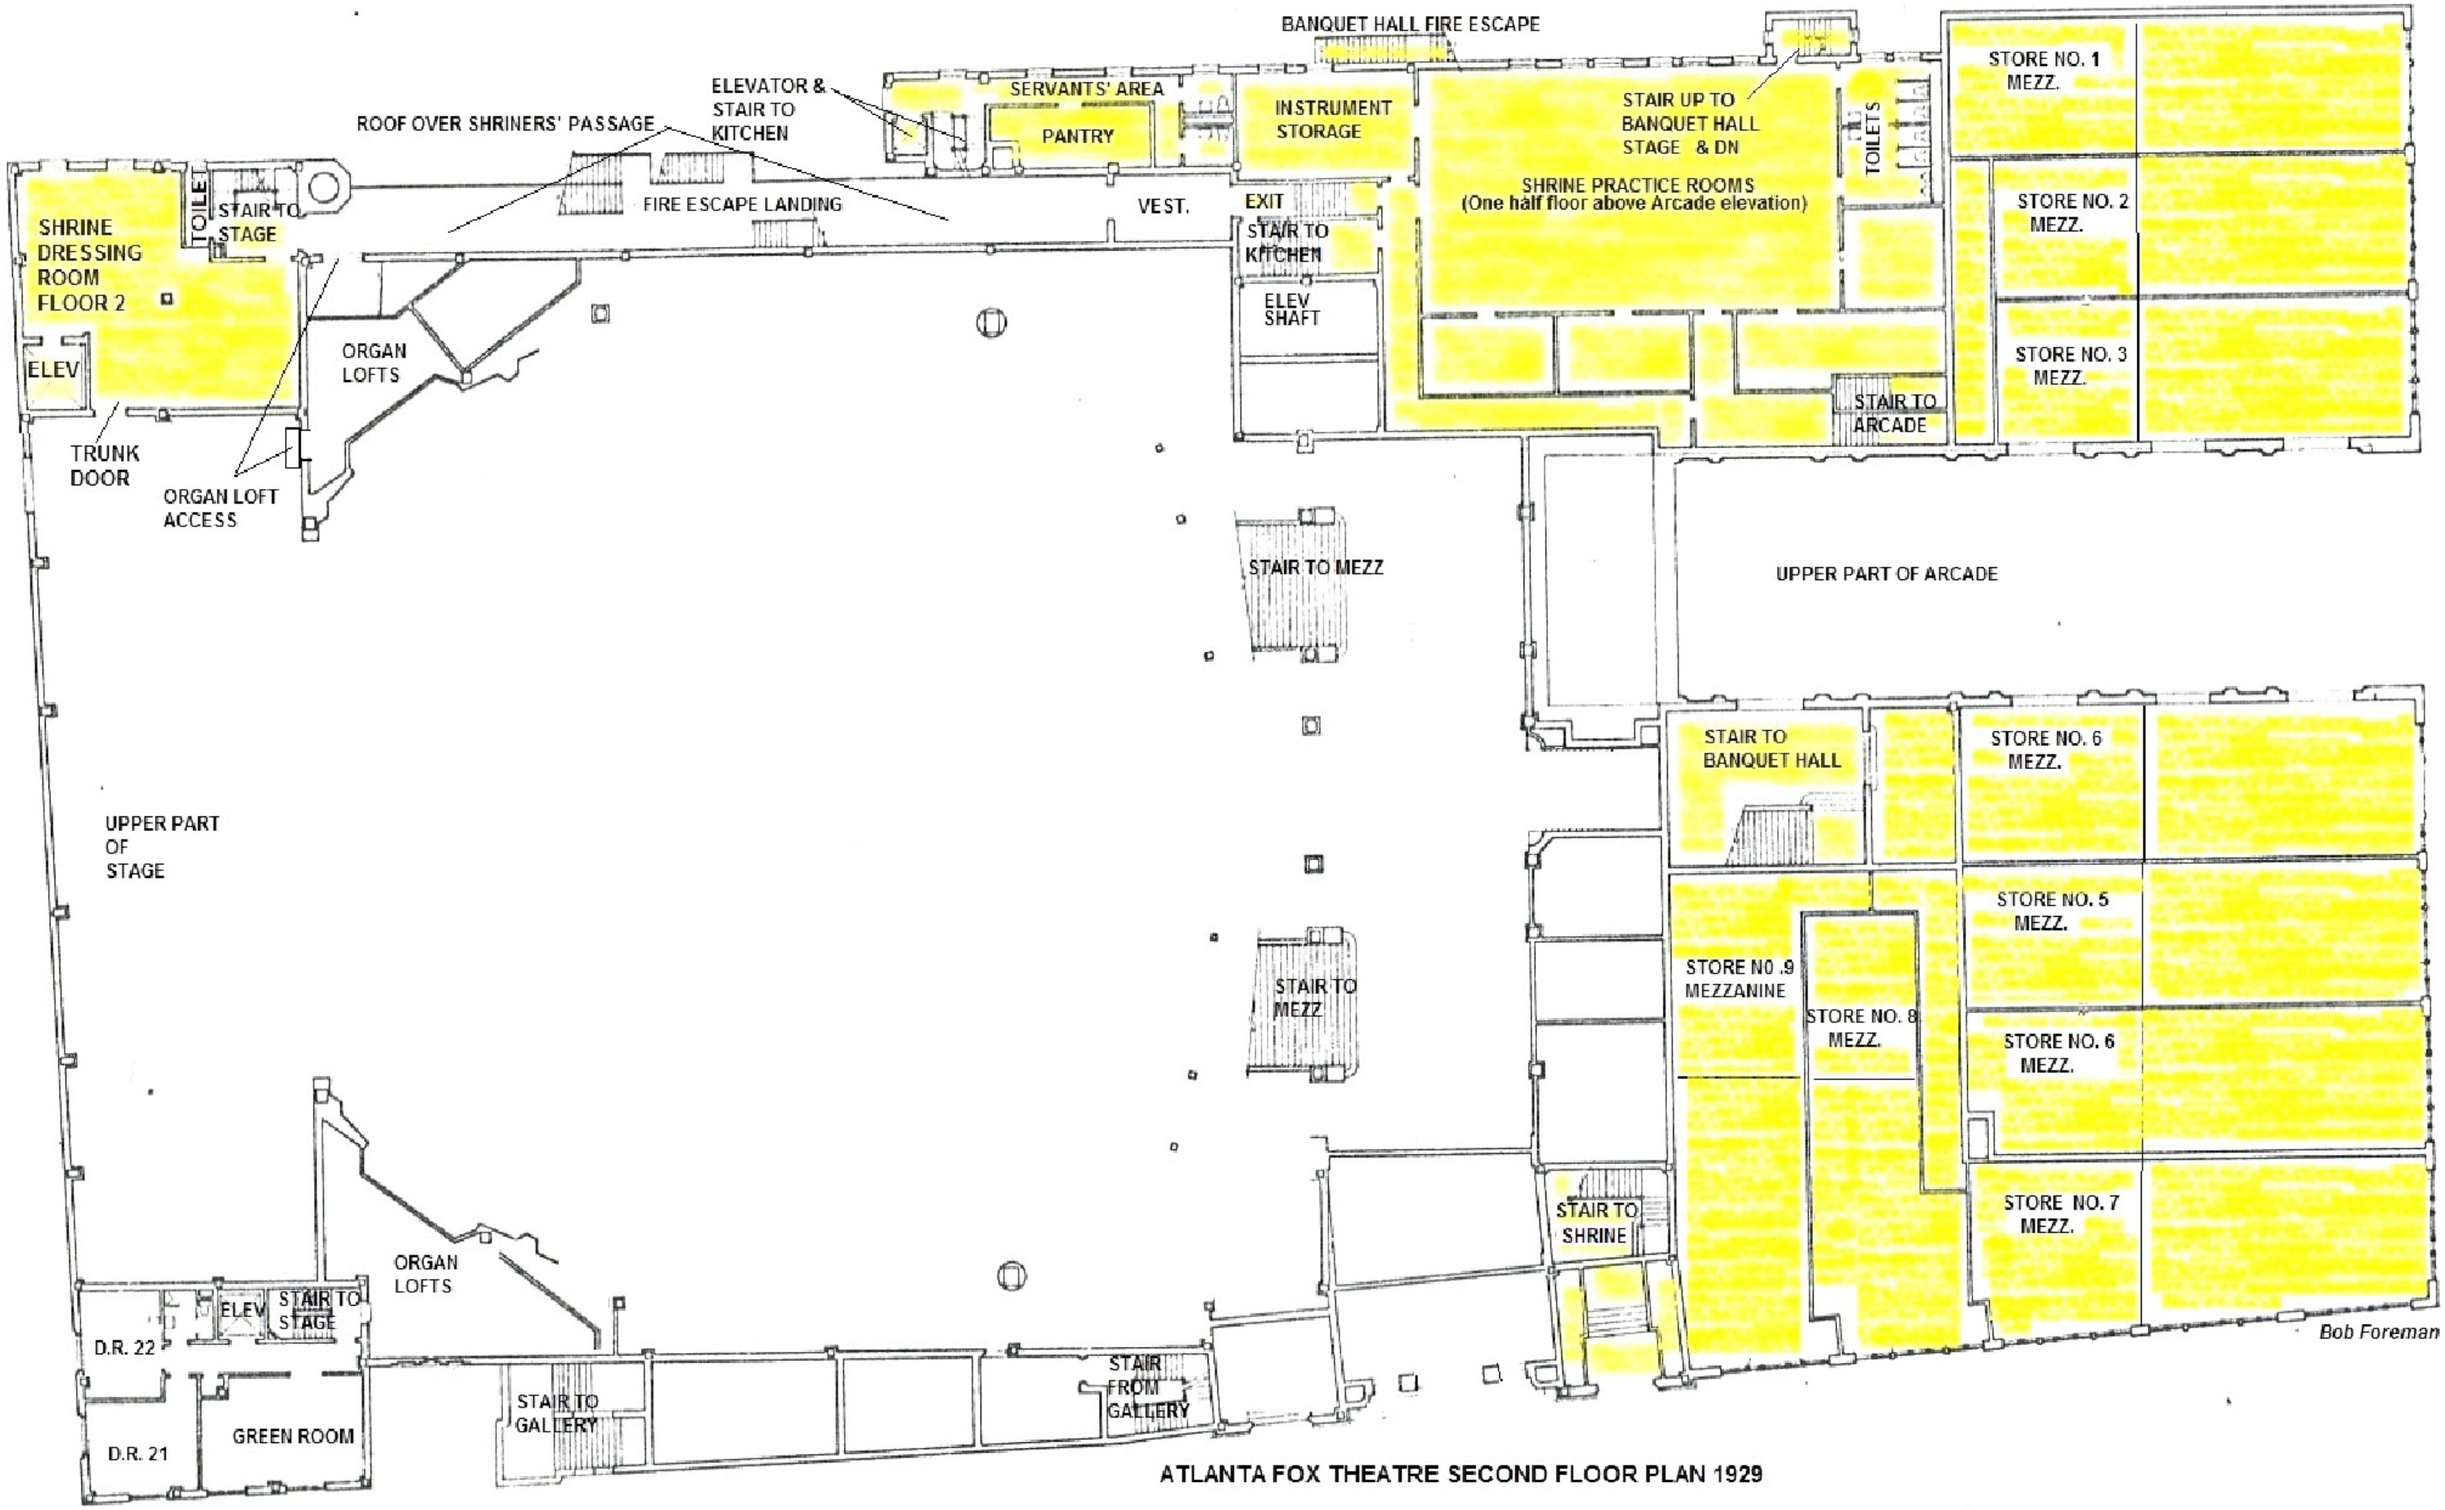

ATLANTA FOX THEATRE SECOND FLOOR PLAN 1929

SHRINE DRESSING ROOM FL 3
ELEV
TRUNK DOOR
ACCESS TO LOFTS
LADDER UP TO GRID LOFT
DUCTS
ORGAN LOFTS
EXIT
SERVICE STAIR AND ELEVATOR
KITCHEN
MEN'S ARABIAN ROOM
PHONES
PIPE CHASE
PORCELAIN RM.
PIPE CHASE
STAIR UP TO DRESS CIRCLE
FIRE STAIR TO STREET
PASS. ELEVS
VESTIBULE
DUCT
SERVICE CORRIDOR
D.R.
STAGE PLATFORM
EXIT TO FIRE ESC.
STAIR DN TO SHRINE RMS
BANQUET HALL
(EGYPTIAN BALLROOM)
Capacity 1,000
(Balcony above)
EXIT TO OASIS COURT
DN TO MAIN FOYER
SUPPLY AND FAN ROOM
LOGE
436 DELUXE
OPERA SEATS
MEZZ.
FOYER
OPEN WELL AND SKY ABOVE
COAT CHECK
Bob Foreman
SHRINE LOUNGE
STAIR DN TO ARCADE AND UP TO BALCONY
DN TO MAIN FOYER
SHRINE ENTRY TO AUDITORIUM (NORMALLY CLOSED)
EXIT TO OASIS COURT
PHONE BOOTHS
UNDER BALCONY PLENUM 'ACCESS
STAIR UP TO DRESS CIRCLE
TELEPHONE TERM ROOM
STAIR DN TO STREET
ORGAN LOFTS
LADIES' EGYPTIAN LOUNGE
COSMETIC ROOM
SHRINE OFFICE
STAIR UP TO FILE RMS.
PORCELAIN RM.
EXIT
PIPE CHASE
RECORDER'S OFFICE
D.R. 32
D.R. 31
EXTERIOR MASONRY FIRE ESCAPE AND GALLERY ACCCES
LADIES' LOUNGE
OPEN TERRACE
STAIR FROM GALLERY
COMMITTEE ROOM
OASIS COURT, STORE ROOVES AND MARQUEE LETTER AND FLASHER ROOM NOT SHOWN

ATLANTA FOX THEATRE THIRD FLOOR PLAN 1929

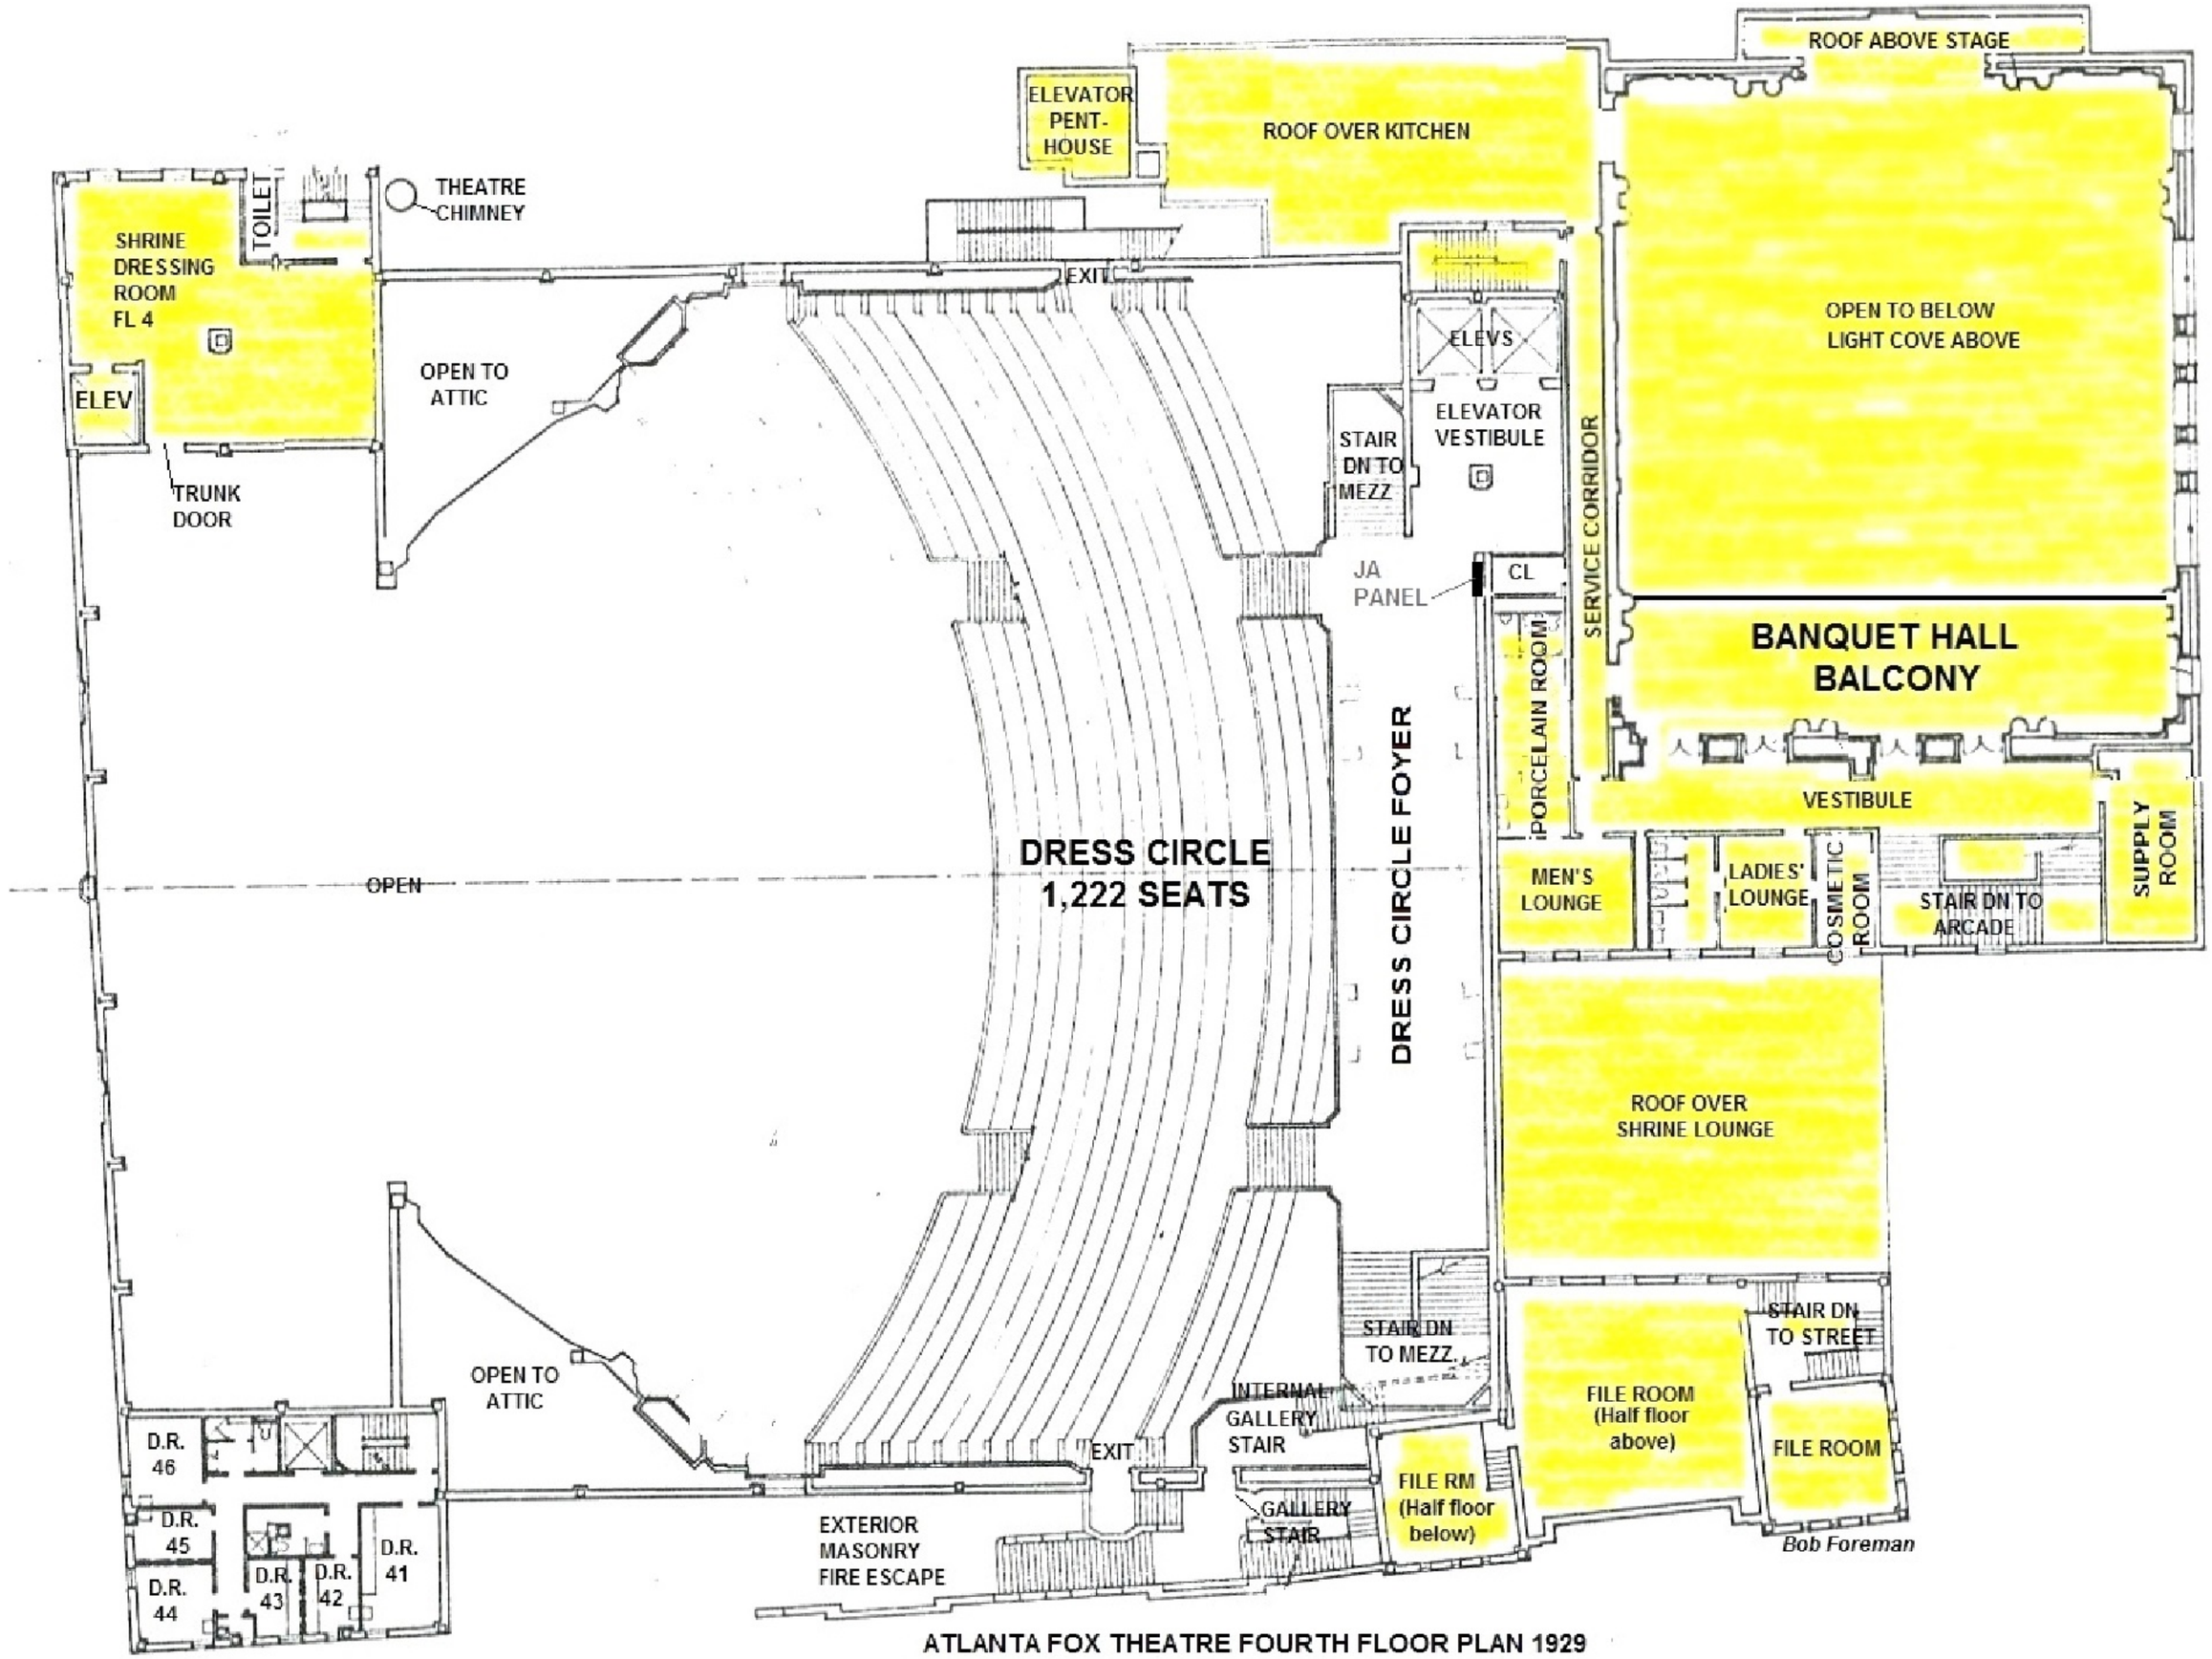

ATLANTA FOX THEATRE FOURTH FLOOR PLAN 1929

ACCESS DOOR TO GRIDLOFT
ELEVATOR PENTHOUSE
FAN ROOM
ROOF
MINARET
EIGHTH (ROOF) FLOOR PLAN DRESSING ROOM TOWER
BROADCAST CONTROL RM
UPPER PART OF STUDIO
SEVENTH FLOOR PLAN DRESSING ROOM TOWER
CONTROL RM ABOVE
BROADCAST STUDIO
SIXTH FLOOR PLAN DRESSING ROOM TOWER
FIFTH FLOOR OF DRESSING ROOM TOWER
SHRINE DRESSING TOWER ROOF
THEATRE COOLING TOWER
THEATRE CHIMNEY
OPEN TO ATTIC
GRIDLOFT ABOVE
ATTIC ABOVE
OPEN TO ATTIC
D.R. 55
D.R. 54
D.R. 53
D.R. 52
D.R. 51
FIRE ESCAPE NOT SHOWN
EXIT
ELEVATOR MACHINE & PROJECTION GENERATOR ROOM
STAIR UP TO PROJECTION ROOM
GALLERY TOILETS
UPPER DRESS CIRCLE SEATING
GALLERY 188 SEATS (COLORED)
SOLID KNEE WALL BETWEEN DRESS CIRCLE AND GALLERY
GALLERY ENTRY & TICKET TAKER
EXTERIOR MASONRY FIRE ESCAPE AND GALLERY ACCESS FOR COLORED
ELEVATOR PENTHOUSE
GALLERY CROSS-OVER
GALLERY CROSS OVER
INTERNAL STAIR DN TO STREET
MEN'S ROOM
TOILET
WOMEN'S ROOM
ROOF ABOVE BANQUET HALL
RHEOSTAT ROOM
ACCESS TO ATTIC ABOVE SKY
STAIR DN TO GALLERY
ROOF
ROOF
PROJECTION BOOTH
REWIND ROOM
TOILET
DOTTED LINE SHOWS PROJECTION ROOM ABOVE
PUBLIC ADDRESS ROOM
PROJECTION ROOM (INSET)
DOMES ABOVE SHRINE FILE ROOM ROOVES

Bob Foreman

ATLANTA FOX THEATRE FIFTH THROUGH EIGHTH FLOOR PLANS 1929